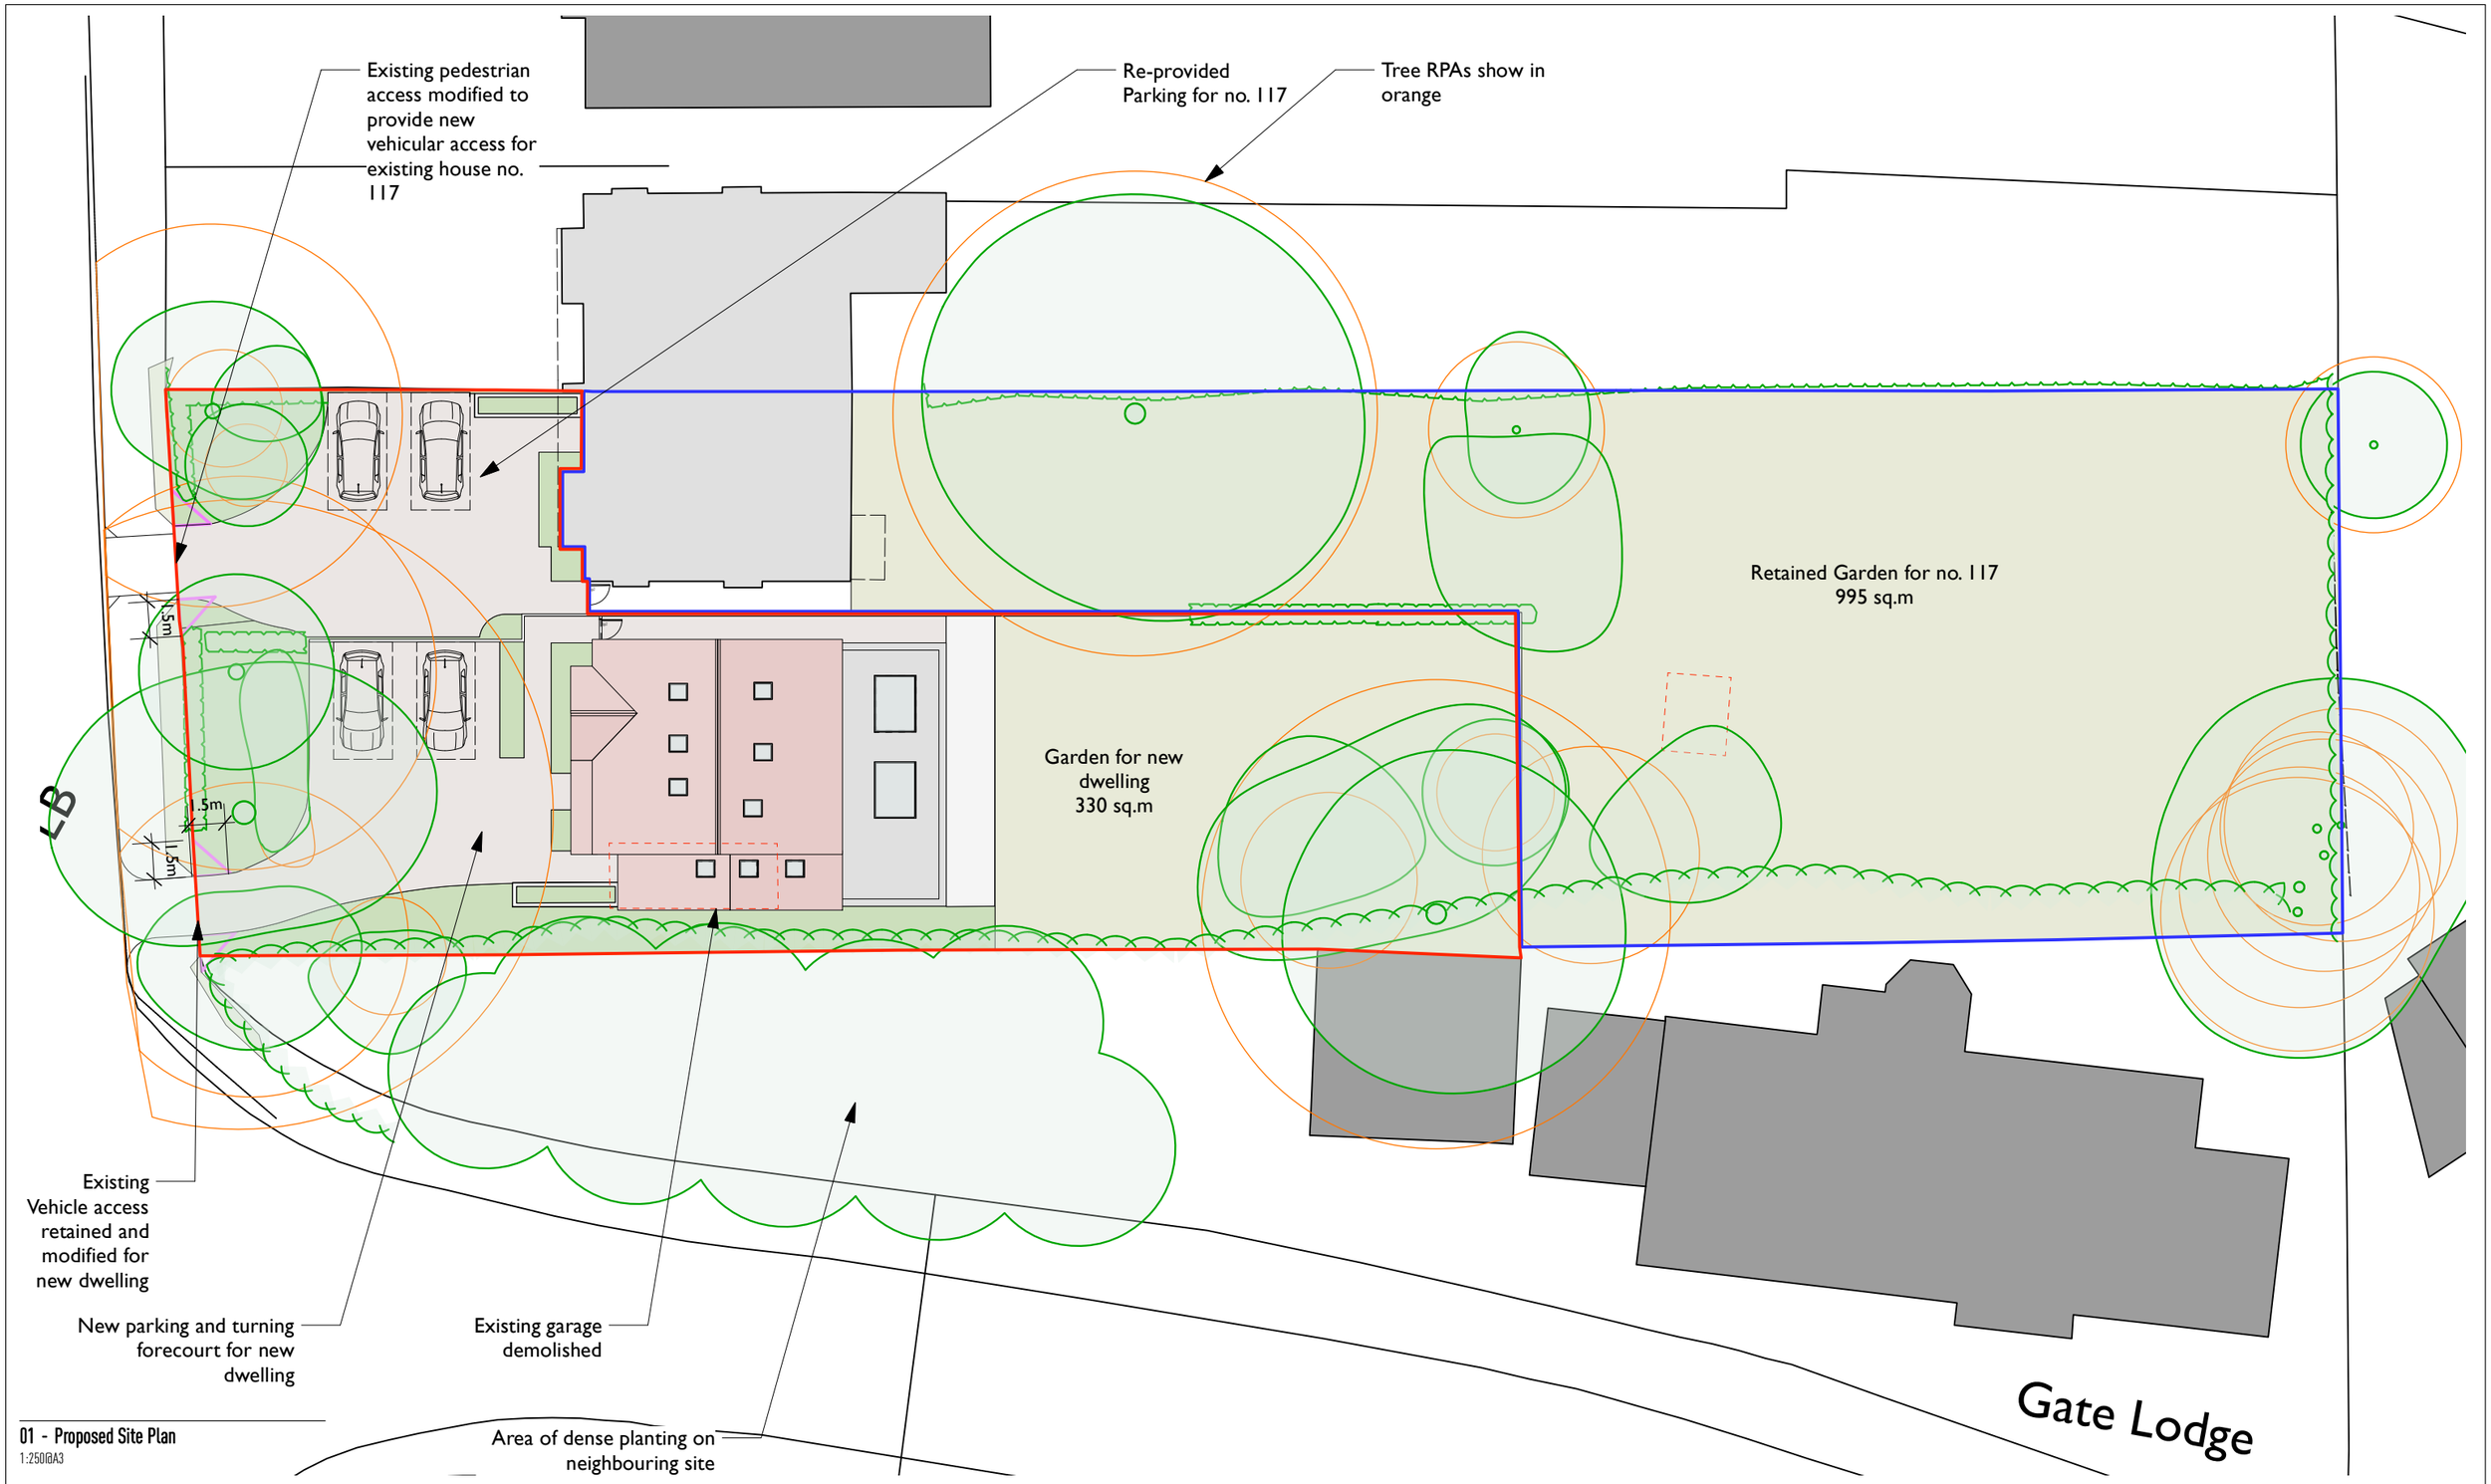

01 - Proposed Site Plan

1:250@A3

0mm 5m 10m 20m 40m

Revisions

Notes

Information contained within this drawing is the sole copyright of Dominic Lamb Architects Ltd. and is not to be reproduced without express permission. No implied license exists. This drawing is not be used for land transfer or valuation purposes. All dimensions & levels are to be checked on site by the contractor. Issued for purposes indicated only. Drawing errors and omissions are to be reported to the architect.

Client
Private Client

Project
117 Foxley Lane
Purley
CR8 3HQ

Project Number
124

Drawing Title
Proposed Site Layout

DOMINIC LAMB ARCHITECTS
124 Lots Road, London SW10 0RJ
studio@lamb.london
+44 (0)7739032093
lamb.london

Status	Drawn	Checked
Planning	DL	DL

Scale	Date
1:250@A3	Sept 2023

Drawing Number	Revision
124-S01	P3