
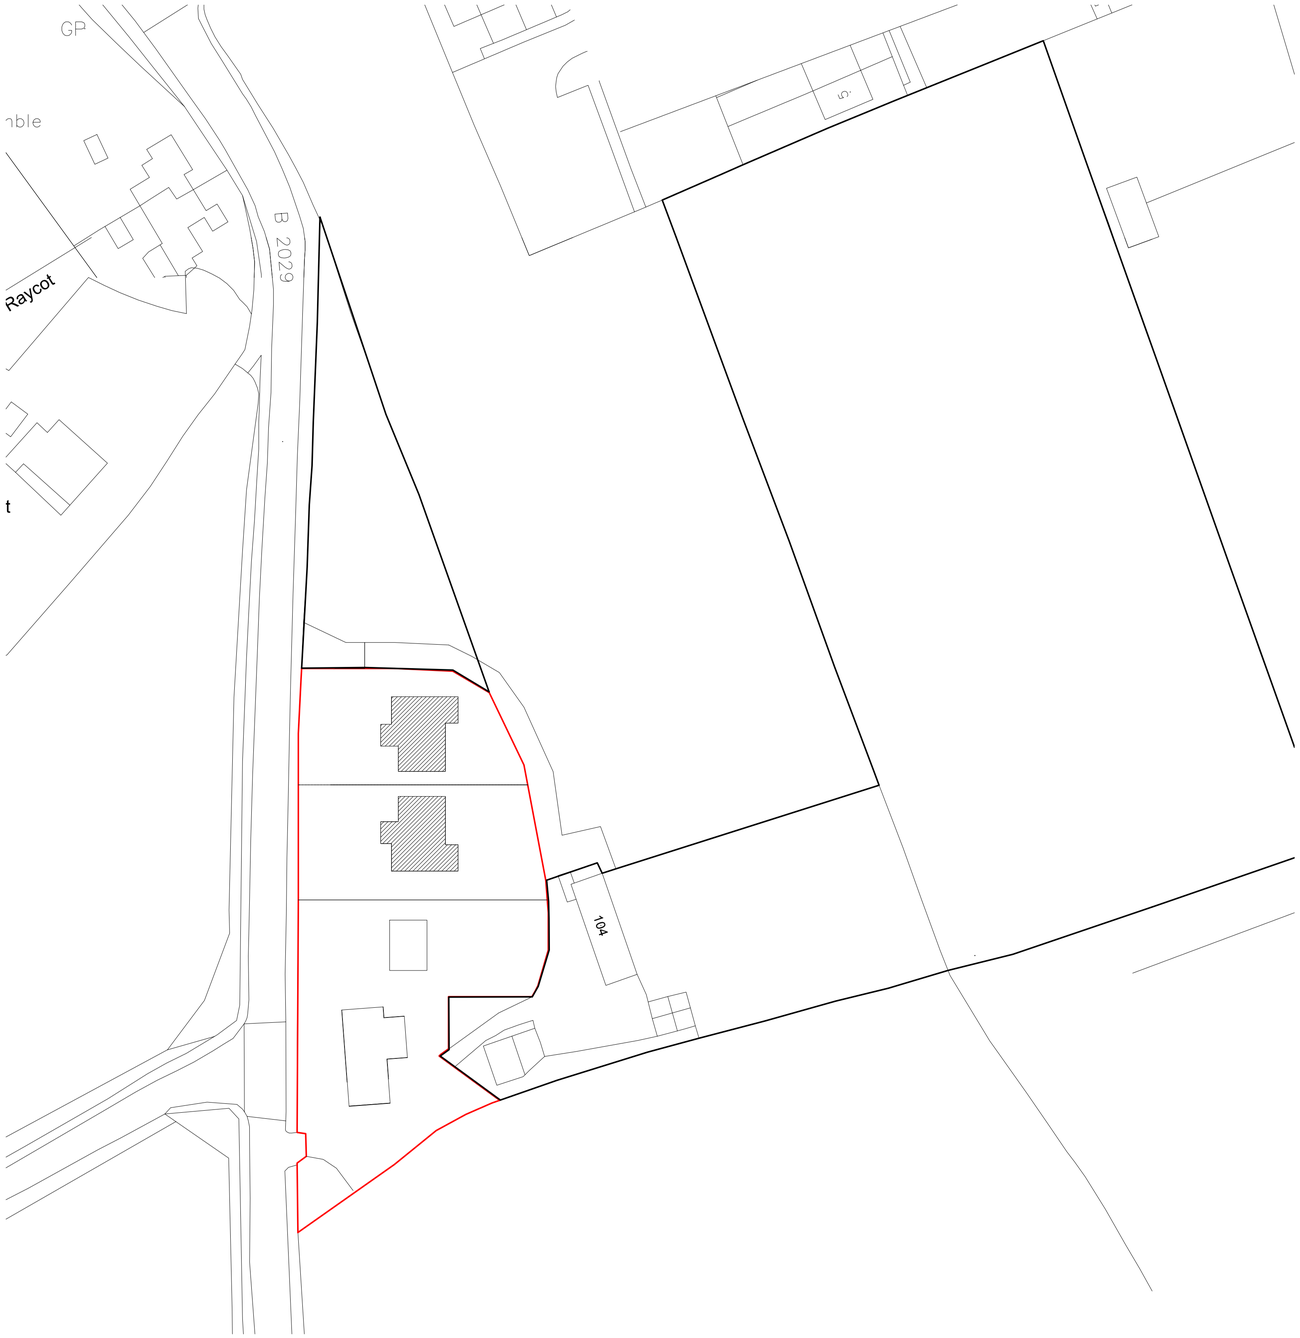


SCALE 1:500

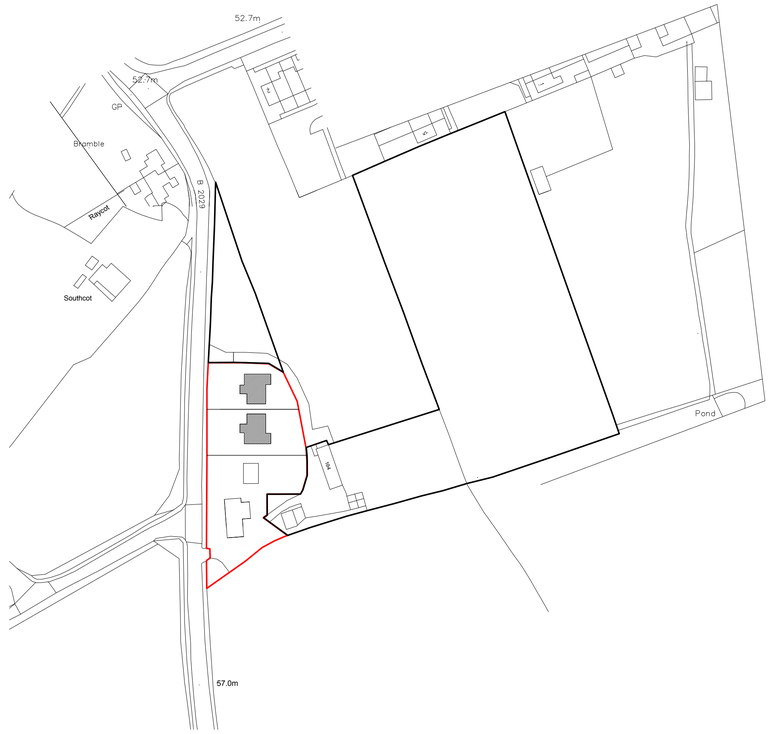

SCALE 1:1250

rev	date	description

RB Design
3 Acorn Avenue, Crawley Down, Crawley RH10 4AL
Tel: 01342 323 766 Mob 07988 998 928 e.mail: info@rosthwaitdesign.co.uk

project: ROME FARM , GODSTONE ROAD, RH7 6BT
client: Mr & Mrs Harriss

drawing: WORKS
LOCATION PLAN

date: 01.10.21
scale @

sub no

drawing no: PLN06