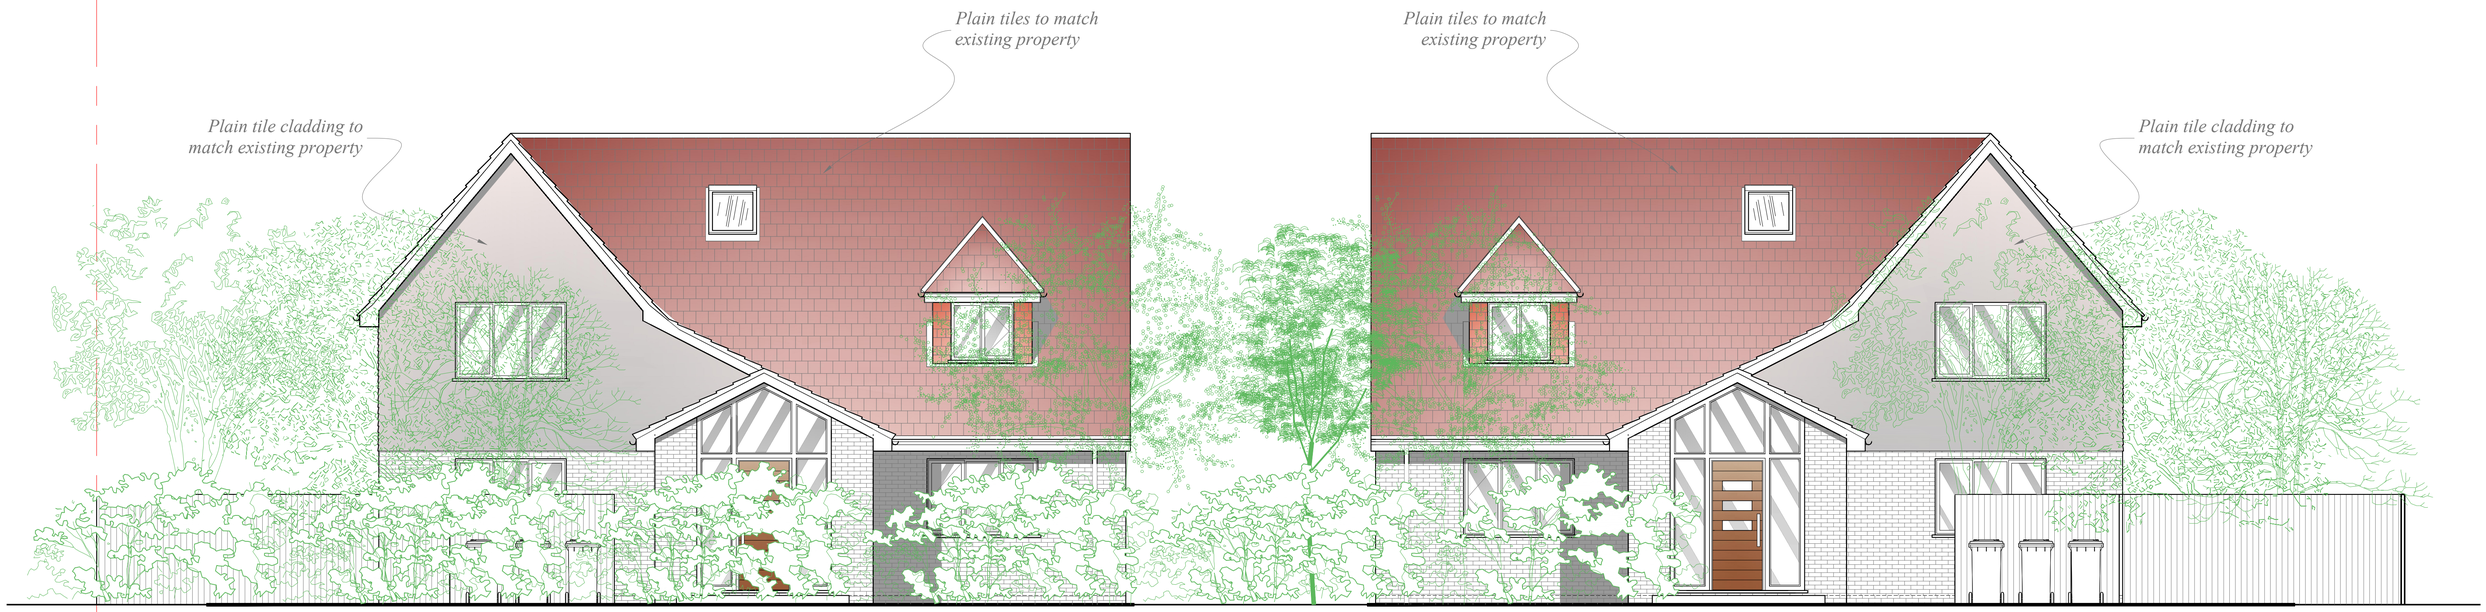


Street Elevation

METRES

0 5

SCALE

rev	date	description

RB Design
3 Acorn Avenue, Crawley Down, Crawley RH10 4JL
Tel: 01342 523 766 Mob 07888 998 928 e.mail: info@rosbowditchdesign.co.uk

project: ROME FARM , GODSTONE ROAD, RH7 6BT	drawing: WORKS STREET ELEVATIONS PROPOSED	date: 01.10.21	job no.
client: Mr & Mrs Harries		scale @ A1: 1:50	drawing no.: PLN 05